


PLAN SHOWING THE PROPOSED BUILDING OF "D.A.V SCHOOL" IS SITUATED AT S.NO 183, ZUARI CEMENTS LIMITED, KRISHNA NAGAR,PEDDANAPADU GRAMA PANCHAYAT,YERRAGUNTLA MANDAL, YSR KADAPA DISTRICT.

CORRESPONDENT : Y SRINIVASA RAO



ELEVATION

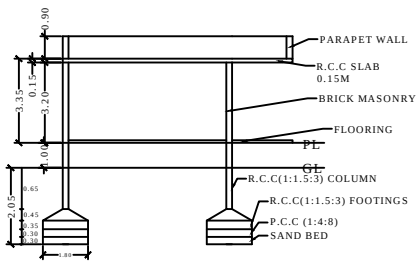

SECTION A-B

OPENINGS

DOOR	D - 1.00*2.10
DOOR 1	D1-0.75*2.10
WINDOW	W - 1.8*1.35

ALL DIMENSIONS ARE IN METERS

TOTAL HEIGHT OF BUILDING - 3.35 M

SPECIFICATIONS

BASEMENT : R.R WALLS
PLINTH BEAM: R.C.C 1:2:4 MIX
PEDESTAL FOR COLUMNS : R.C.C 1:2:4 MIX
COLUMNS: R.C.C 1:2:4
SUPERSTRUCTURE : BRICK MASONRY WITH CM
ROOF SLAB : R.C.C 1:2:4
DOORS&WINDOWS: WOOD WITH GLAZED


SIGNATURE OF APPLICANT

FOR OFFICE USE


AREA DETAILS

SITE AREA	- 5946.88 Sqm
PLINTH AREA:-	
GROUND FLOOR	- 1788.47 Sqm
TOTAL AREA	= 1788.47 Sqm

PLAN DESIGN BY

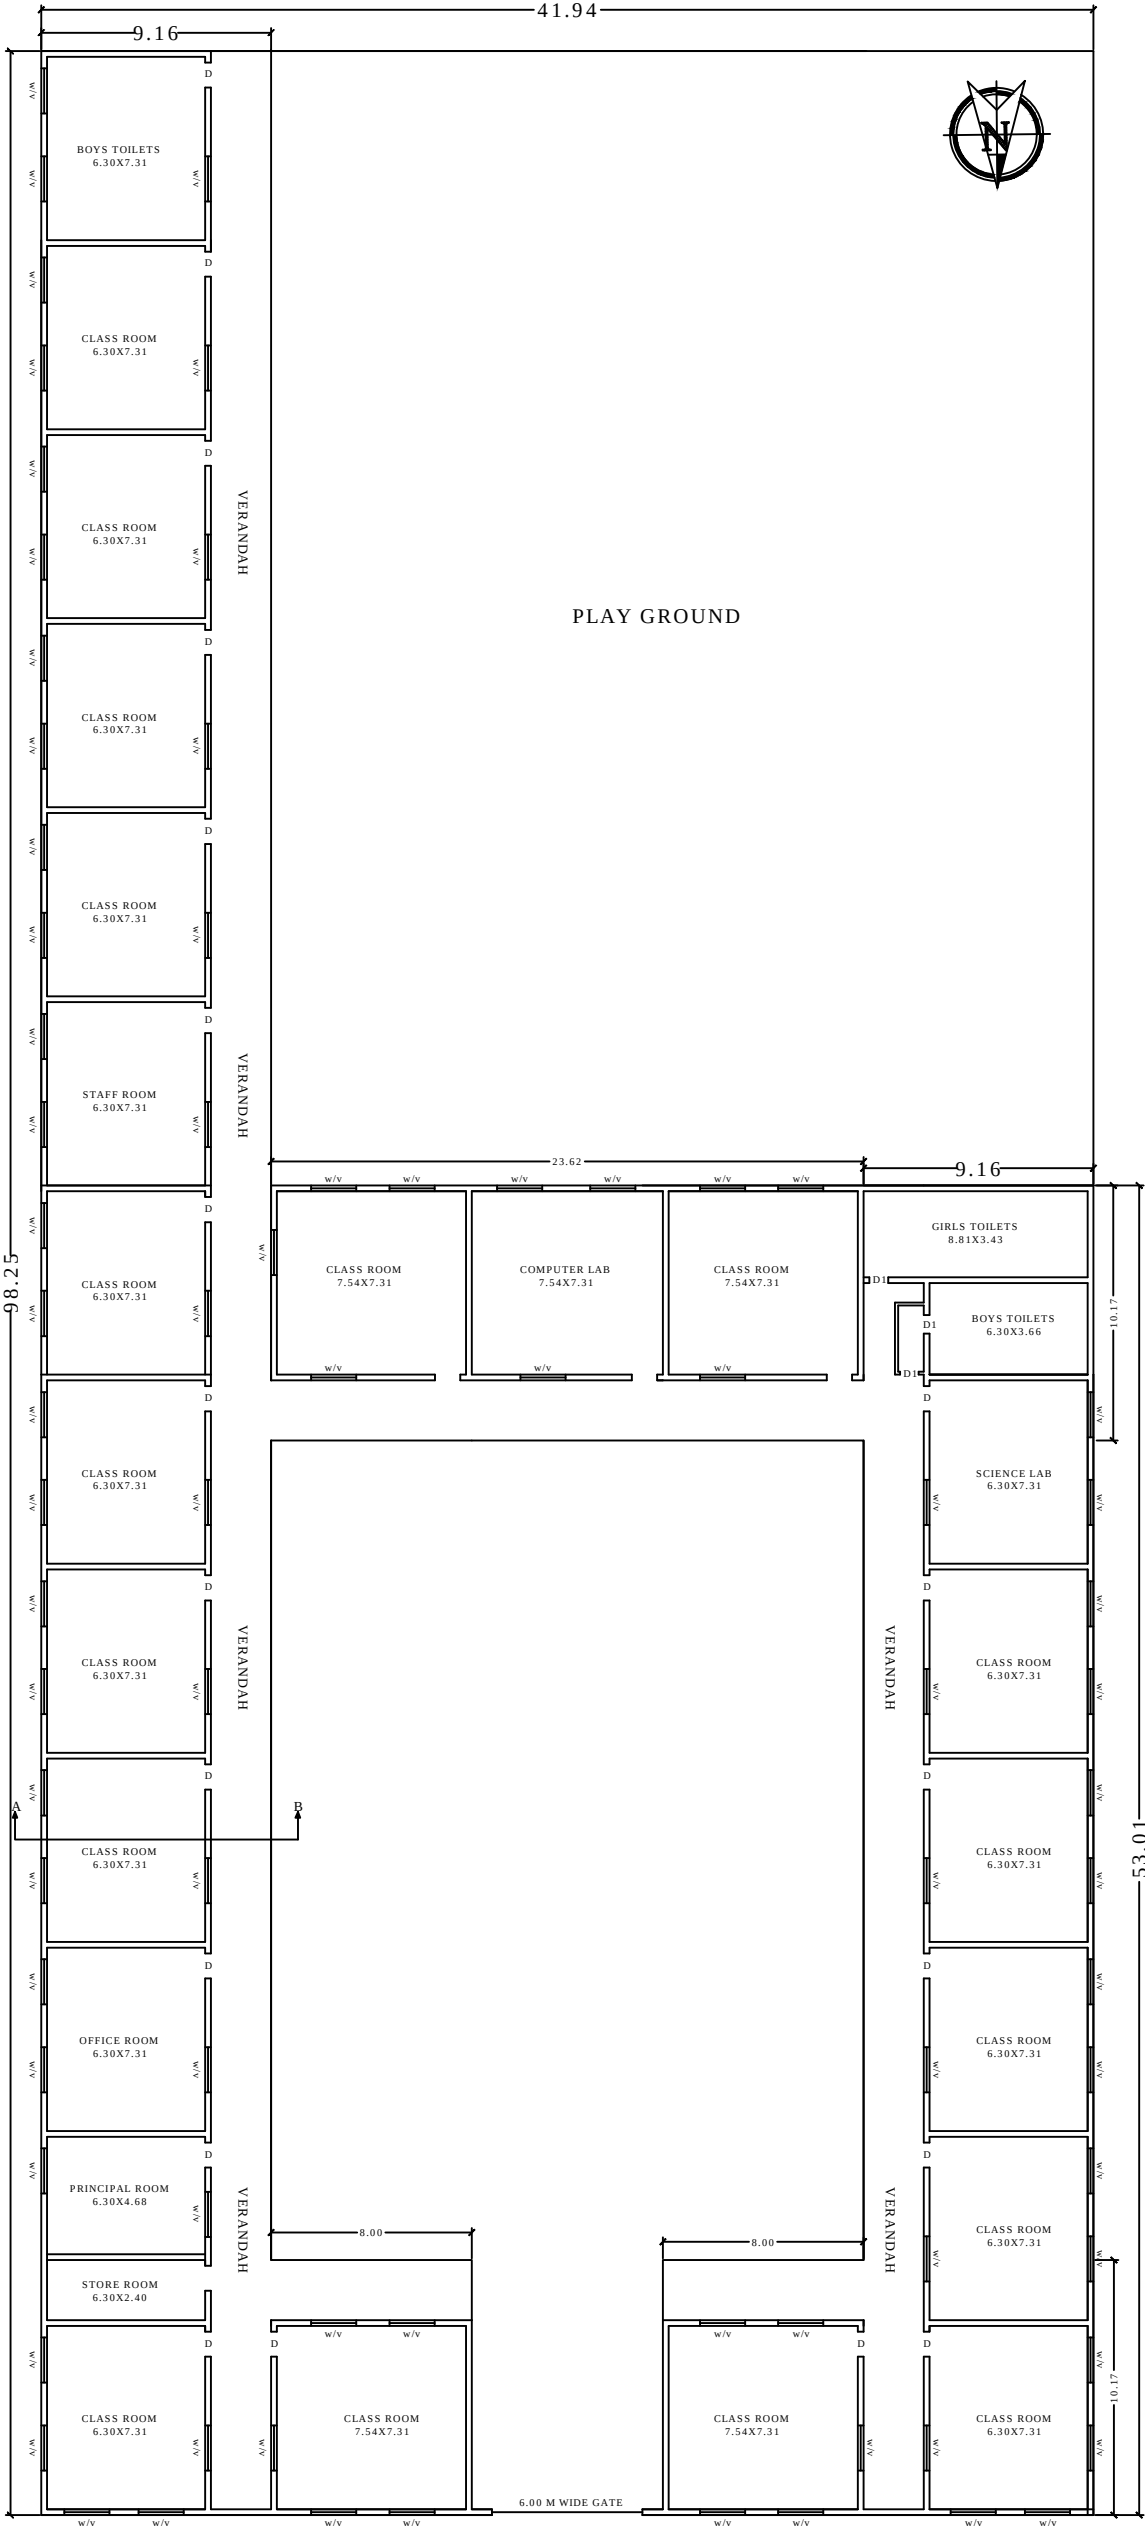

GROUND FLOOR PLAN
(SCALE 1:100)

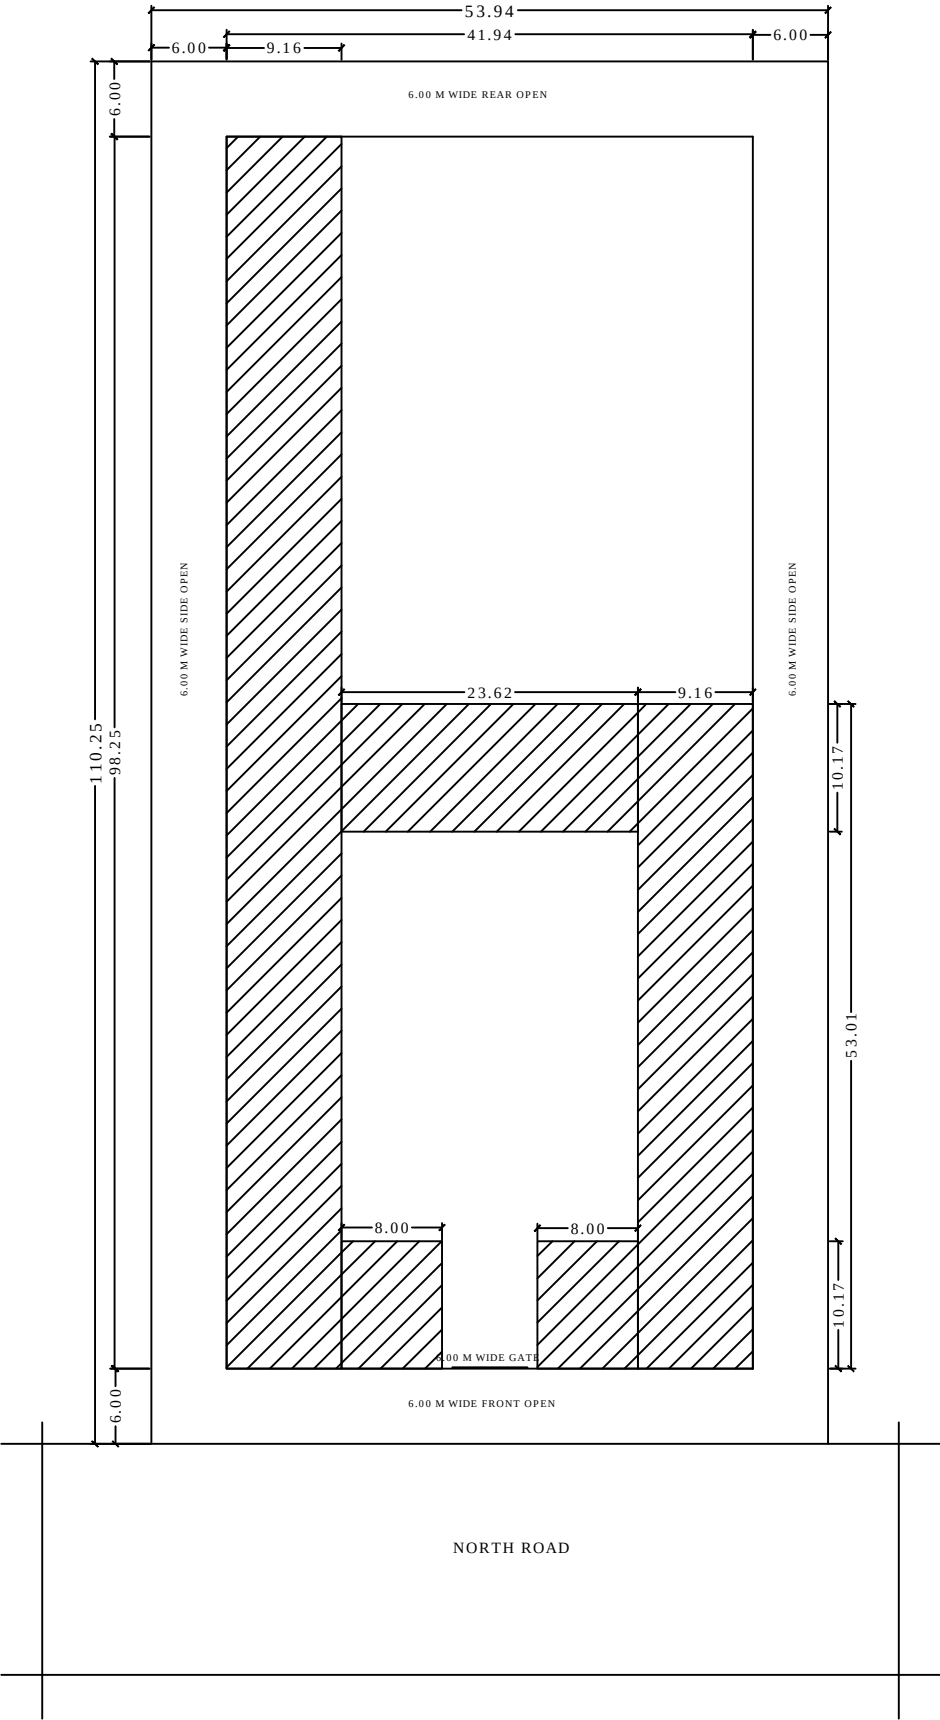

SITE PLAN
(SCALE 1:200)